Meadowbrook Multifamily • 01.1508400

BUILDING PLAN LEGEND

- 1/2 HR RATED WALL
- 1 HR RATED WALL
- 2 HR RATED WALL
- 3 HR RATED WALL

KEY PLAN

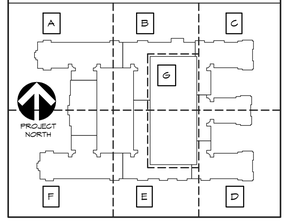

281'-4" OUT TO OUT OF GARAGE

20'-4" | 48'-8" | 33'-6 1/2" | 159'-7 1/2" | 20'-4"

T'-0" | 13'-4" | 11'-11" | 8'-2"

1 / A101c
1 / A101d
1 / A101b
1 / A101a

NORTH STAIR | SOUTH STAIR | VENT SHAFT | ELEV'S

BIKE STORAGE | BIKE REPAIR | DOG WASH | CAR WASH | BUILDING MAINTENANCE

RAMP DN | RAMP UP

DRAIN | TRENCH DRAIN | GATE

COMPACT | 109 SPACES

122'-0" OUT TO OUT OF GARAGE

LEVEL G01

DATA | MECH | STOR | TRASH ROOM | LOBBY

LRK

Looney Ricks Kiss

Architecture Planning Interiors Research
175 Toyota Plaza, Suite 500
Memphis, Tennessee 38103
Telephone 901 521 1440
Fax 901 525 2760
E-mail info@lrk.com

Client:

VanTrust Real Estate, LLC.

4900 Main Street, Suite 300

Kansas City, MO. 64112

Issues and Revisions

Date	Issued
03/~~22/16~~	Project Status

	Date	Revisions

©2016 LRK Inc.
Drawings, written material, and design concepts shall not be used or reproduced in whole or part in any form or format without prior written consent of LRK Inc. Do not scale drawings. Use given dimensions only. If not shown, verify correct dimensions with the Architect. Contractor shall check and verify all dimensions and conditions at job site.

Seal

03.22.16 FOR REVIEW ONLY - NOT FOR CONSTRUCTION

Project Number: 01.1508400

Project Name:

Meadowbrook Multifamily

Prairie Village, KS

Drawing Name:

FLOOR PLAN - LEVEL G01 - GARAGE

Drawn By: SPS

Checked By: Checker

A101g

1 FLOOR PLAN - LEVEL G01 - GARAGE
1/8" = 1'-0"

3/29/2016 6:05:16 PM M:\2015\01.1508400 VanTrust KC Meadowbrook MF\DWG\15084-Meadowbrook-central.rvt

Meadowbrook Multifamily • 01.1508400

BUILDING PLAN LEGEND

- 1/2 HR RATED WALL
- 1 HR RATED WALL
- 2 HR RATED WALL
- 3 HR RATED WALL

KEY PLAN

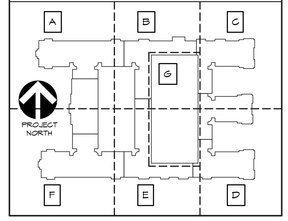

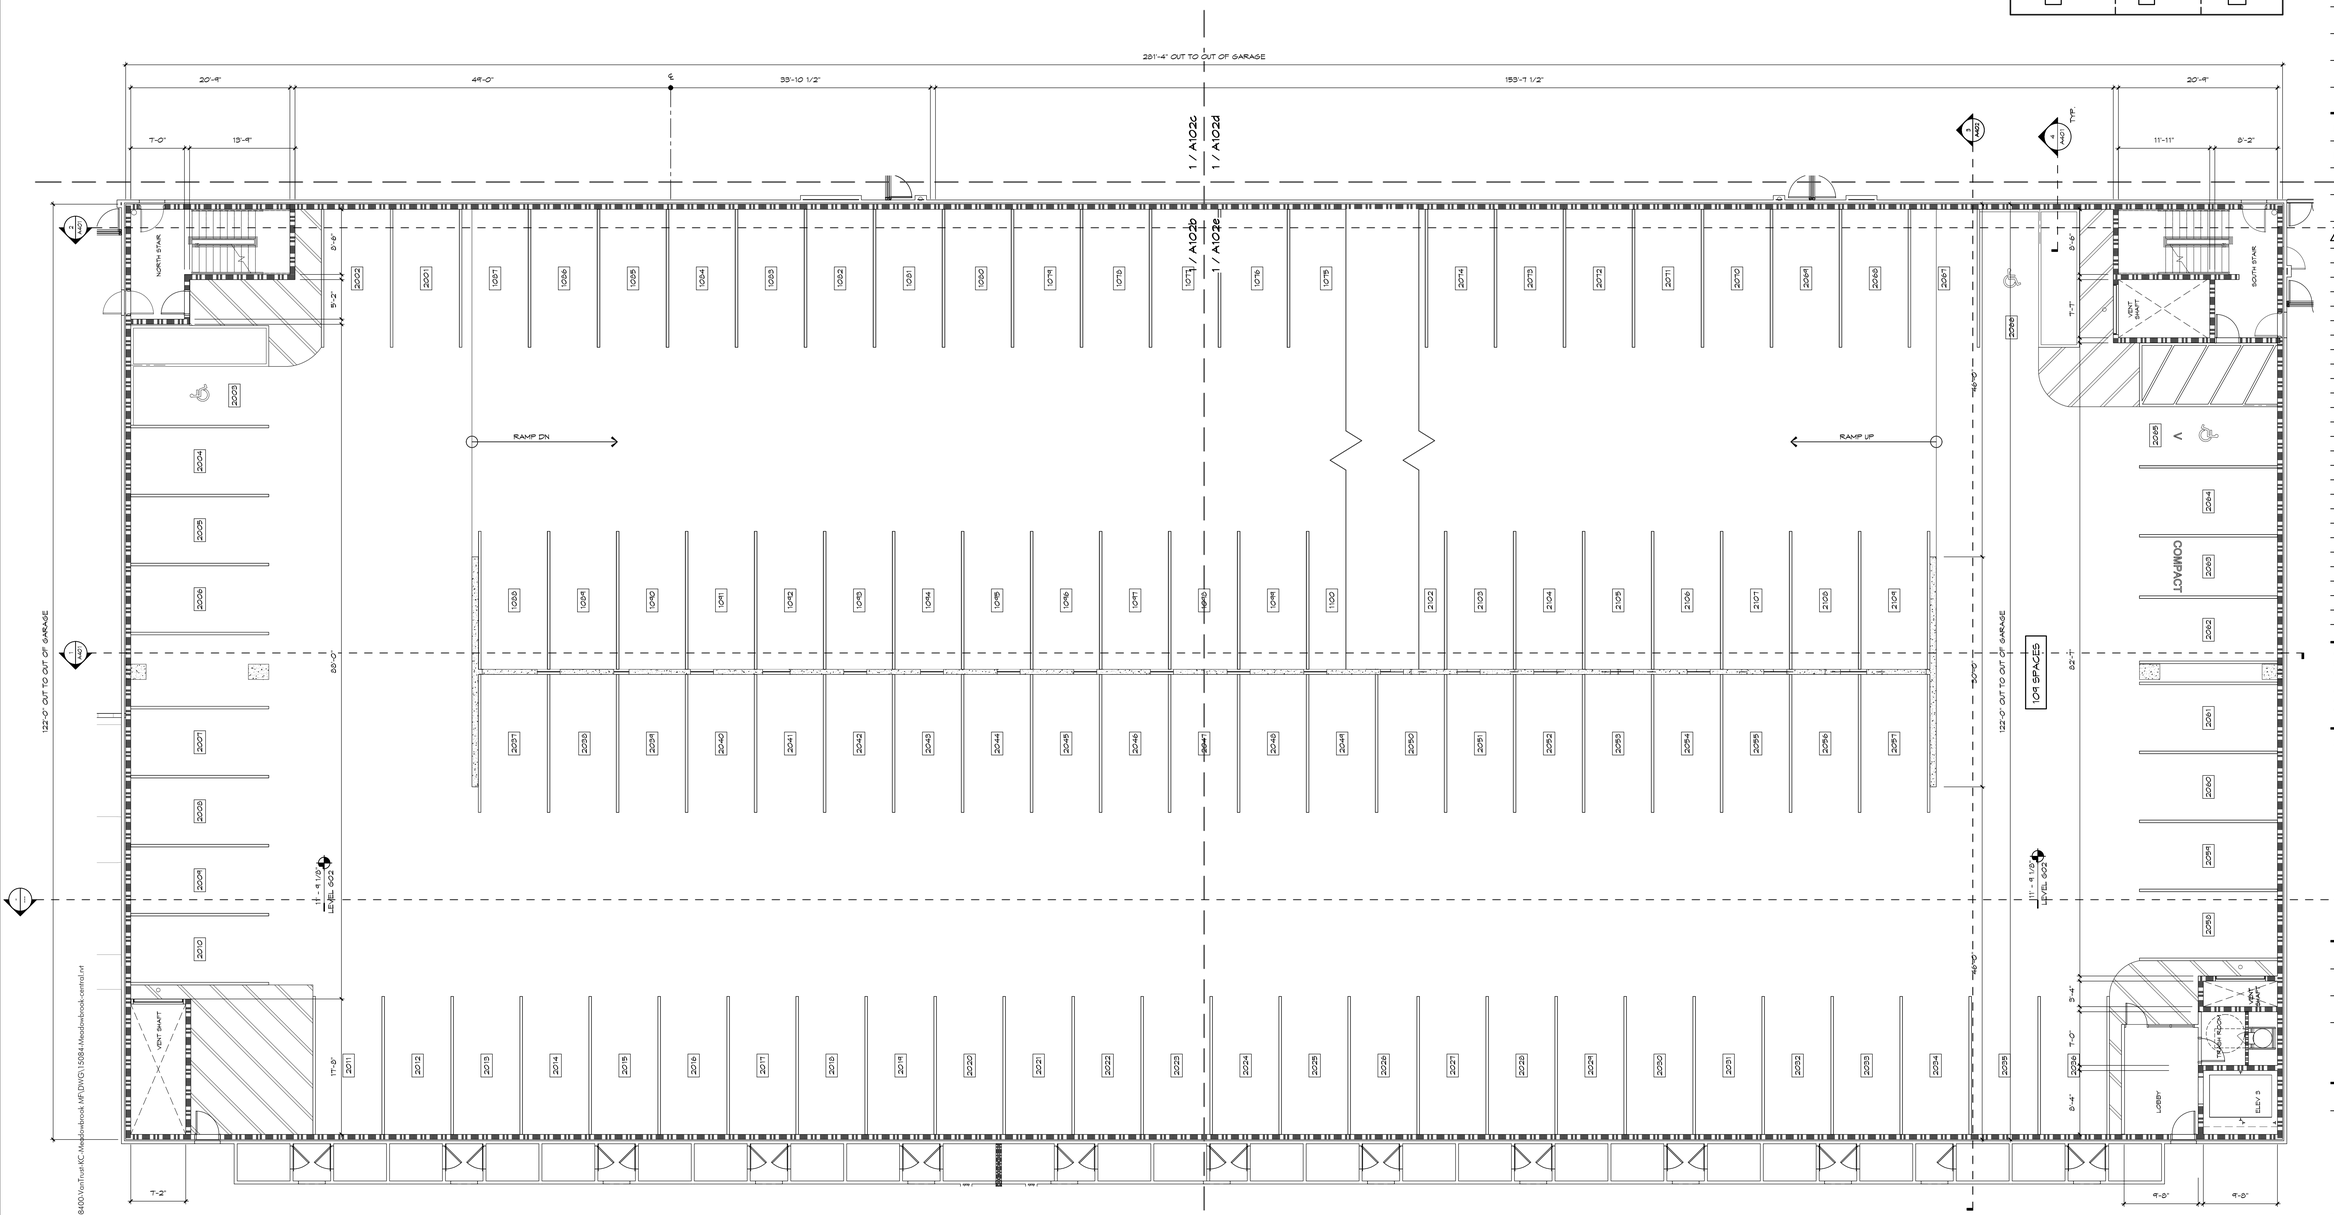

1 FLOOR PLAN - LEVEL G02 - GARAGE

1/8" = 1'-0"

LRK

Looney Ricks Kiss

Architecture Planning Interiors Research
175 Toyota Plaza, Suite 500
Memphis, Tennessee 38103
Telephone 901 521 1440
Fax 901 525 2760
E-mail info@lrk.com

Client:

VanTrust Real Estate, LLC.

4900 Main Street, Suite 300

Kansas City, MO. 64112

Issues and Revisions

Date	Issued
03/~~22/16~~	Project Status

	Date	Revisions

©2016 LRK Inc.
Drawings, written material, and design concepts shall not be used or reproduced in whole or part in any form or format without prior written consent of LRK Inc. Do not scale drawings. Use given dimensions only. If not shown, verify correct dimensions with the Architect. Contractor shall check and verify all dimensions and conditions at job site.

Seal

03.22.16
FOR REVIEW ONLY - NOT FOR CONSTRUCTION

Project Number: 01.1508400

Project Name:

Meadowbrook Multifamily

Prairie Village, KS

Drawing Name:

FLOOR PLAN - LEVEL G02 - GARAGE

Drawn By: SPS

Checked By: Checker

A102g

3/29/2016 6:02:14 PM M:\2015\01.1508400\VanTrust-KC-Meadowbrook-MF\DWG\15084-Meadowbrook-central.rvt

Meadowbrook Multifamily • 01.1508400

BUILDING PLAN LEGEND

- 1/2 HR RATED WALL
- 1 HR RATED WALL
- 2 HR RATED WALL
- 3 HR RATED WALL

KEY PLAN

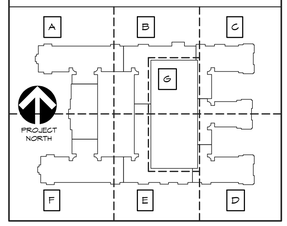

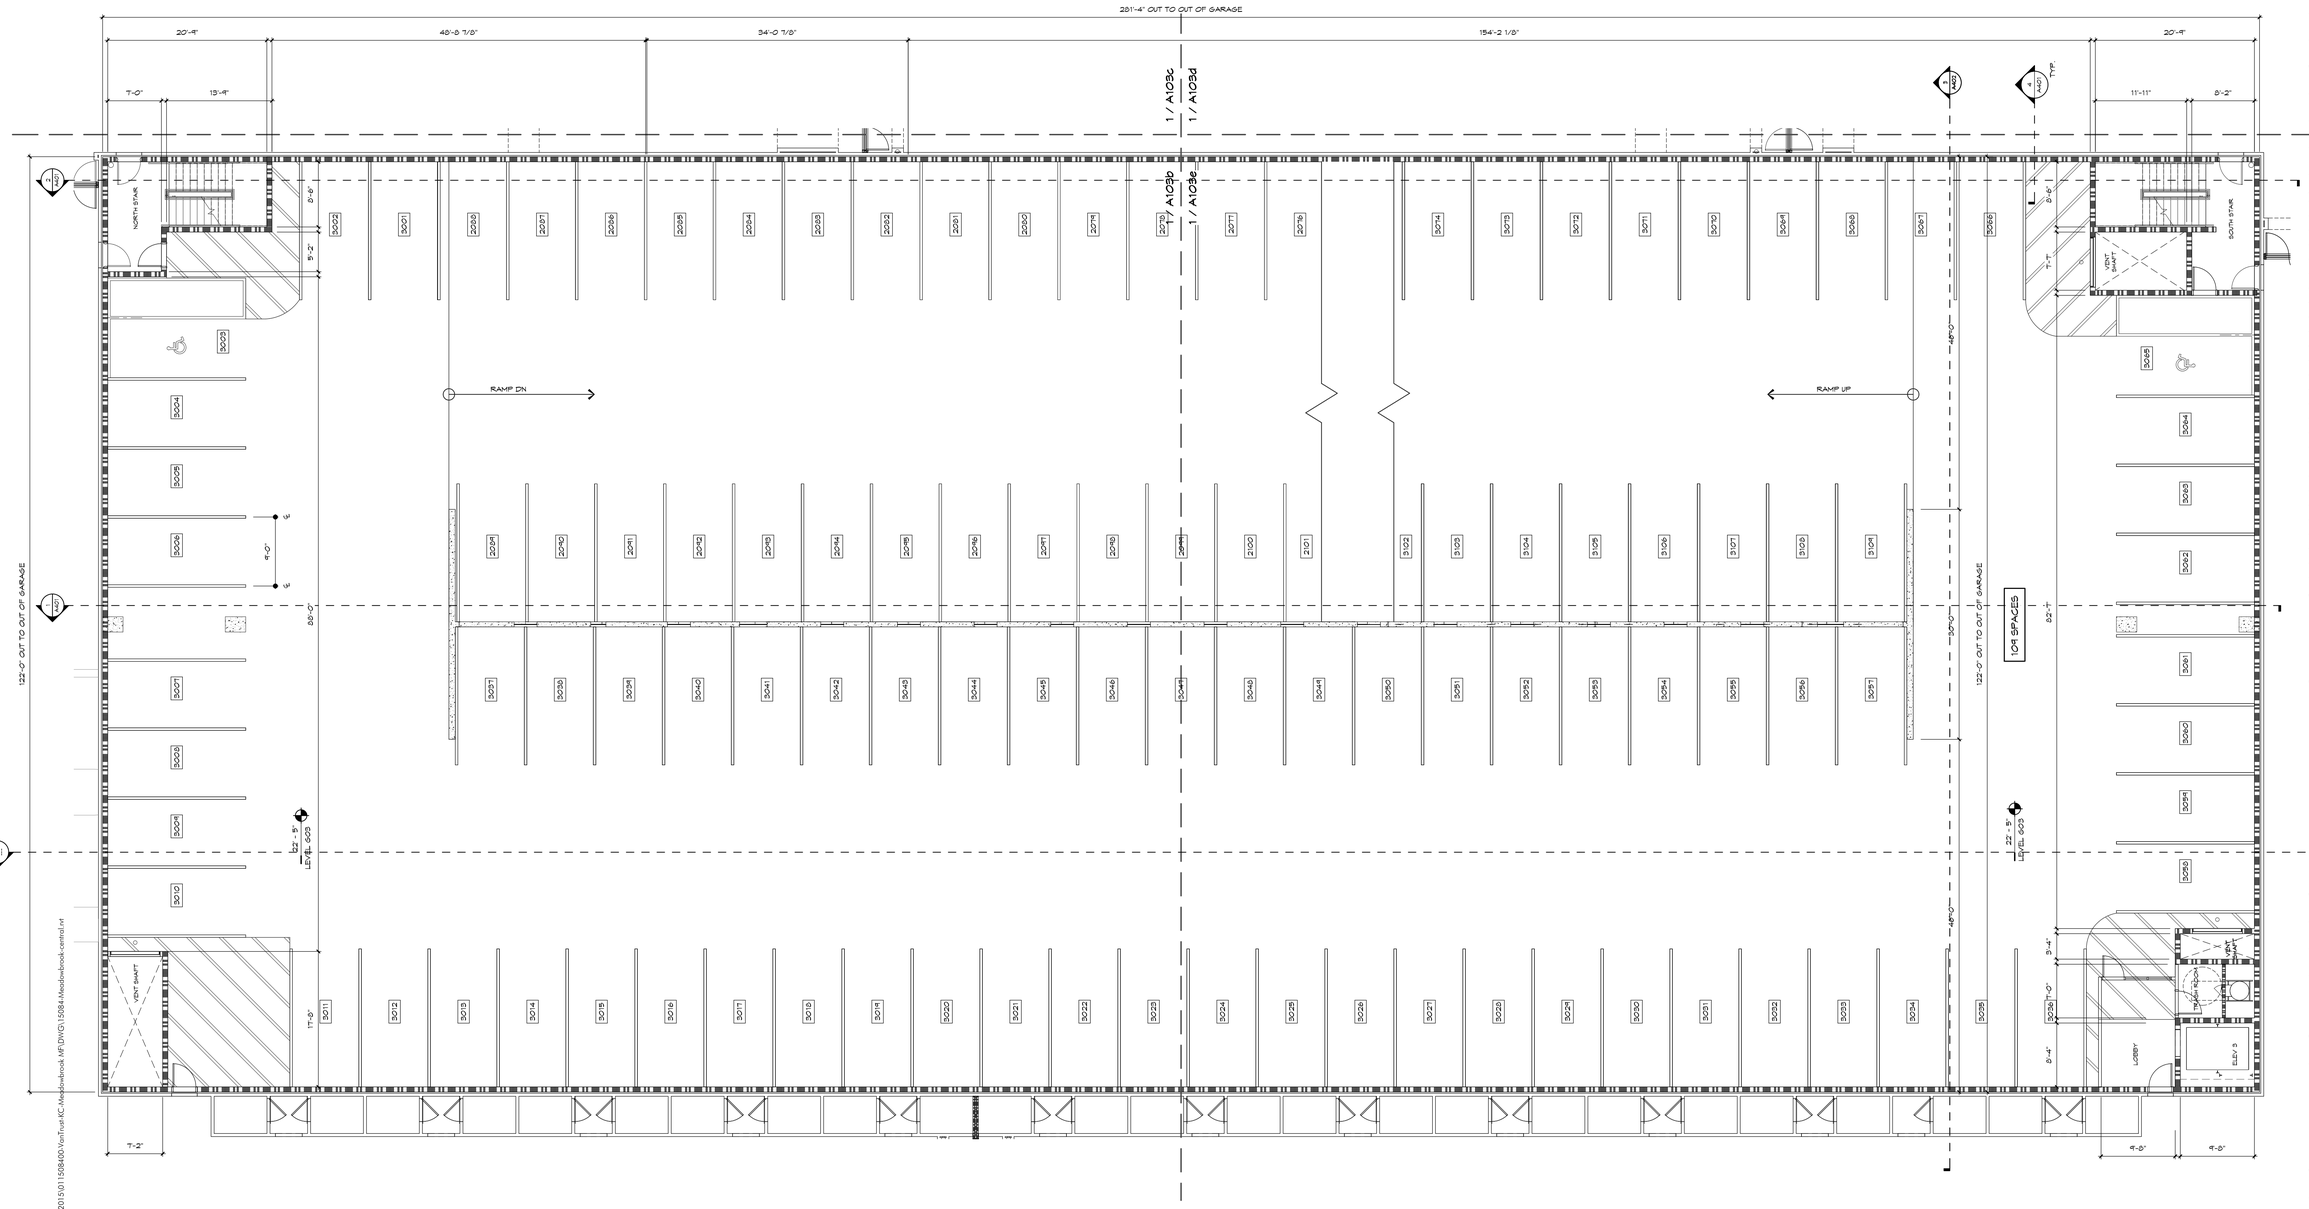

1 FLOOR PLAN - LEVEL G03 - GARAGE
1/8" = 1'-0"

Looney Ricks Kiss

Architecture Planning Interiors Research
175 Toyota Plaza, Suite 500
Memphis, Tennessee 38103
Telephone 901 521 1440
Fax 901 525 2760
E-mail info@lrk.com

Client:

VanTrust Real Estate, LLC.

4900 Main Street, Suite 300

Kansas City, MO. 64112

Issues and Revisions

Date	Issued
03/22/16	Project Status

	Date	Revisions

©2016 LRK Inc.
Drawings, written material, and design concepts shall not be used or reproduced in whole or part in any form or format without prior written consent of LRK Inc. Do not scale drawings. Use given dimensions only. If not shown, verify correct dimensions with the Architect. Contractor shall check and verify all dimensions and conditions at job site.

Seal

03.22.16
FOR REVIEW ONLY - NOT FOR CONSTRUCTION

Project Number: 01.1508400

Project Name:

Meadowbrook Multifamily

Prairie Village, KS

Drawing Name:

FLOOR PLAN - LEVEL G03 - GARAGE

Drawn By: SPS

Checked By: Checker

A103g

3/29/2016 6:06:20 PM M:\2015\01.1508400\VanTrust-KC-Meadowbrook-MF\DWG\150084-MeadowBrook-central.rvt

Meadowbrook Multifamily • 01.1508400

BUILDING PLAN LEGEND

- 1/2 HR RATED WALL
- 1 HR RATED WALL
- 2 HR RATED WALL
- 3 HR RATED WALL

KEY PLAN

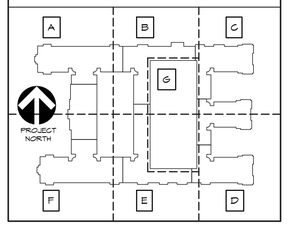

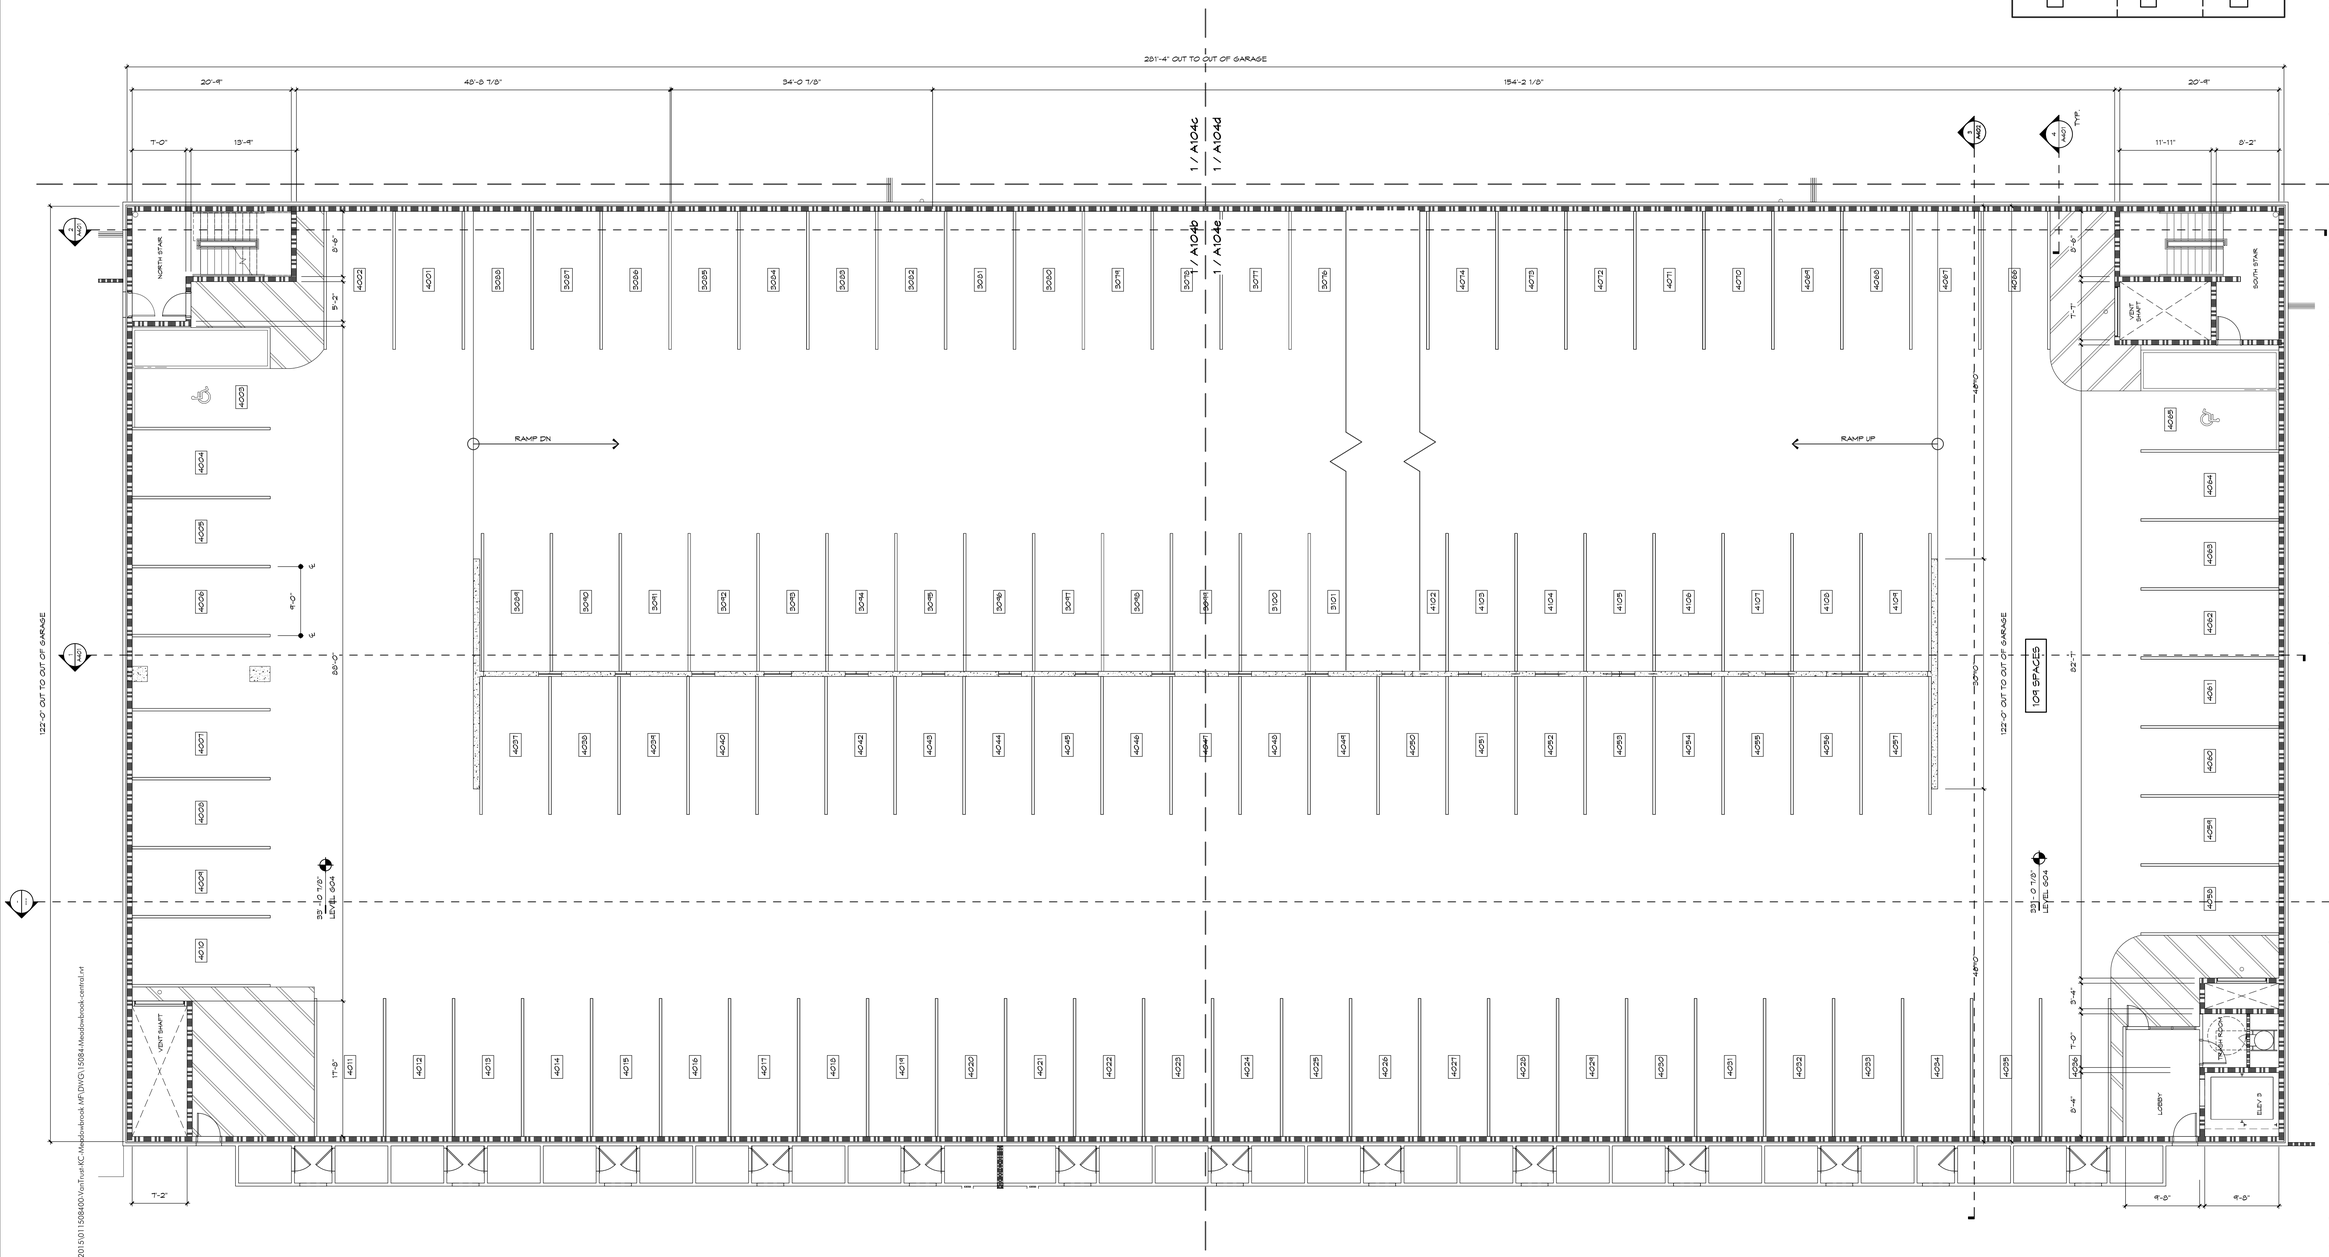

1 FLOOR PLAN - LEVEL G04 - GARAGE

1/8" = 1'-0"

LRK

Looney Ricks Kiss

Architecture Planning Interiors Research
175 Toyota Plaza, Suite 500
Memphis, Tennessee 38103
Telephone 901 521 1440
Fax 901 525 2760
E-mail info@lrk.com

Client:

VanTrust Real Estate, LLC.

4900 Main Street, Suite 300

Kansas City, MO. 64112

Issues and Revisions

Date	Issued
03/~~22/16~~	Project Status

	Date	Revisions

©2016 LRK Inc.
Drawings, written material, and design concepts shall not be used or reproduced in whole or part in any form or format without prior written consent of LRK Inc. Do not scale drawings. Use given dimensions only. If not shown, verify correct dimensions with the Architect. Contractor shall check and verify all dimensions and conditions at job site.

Seal

03.22.16
FOR REVIEW ONLY - NOT FOR CONSTRUCTION

Project Number: 01.1508400

Project Name:

Meadowbrook Multifamily

Prairie Village, KS

Drawing Name:

FLOOR PLAN - LEVEL G04 - GARAGE

Drawn By: SPS

Checked By: Checker

A104g

3/29/2016 6:04:53 PM M:\2015\01150840O\VanTrust KC-Meadowbrook MF\DWG\150844-Meadowbrook-central.rvt

Meadowbrook Multifamily • 01.1508400

BUILDING PLAN LEGEND

- 1/2 HR RATED WALL
- 1 HR RATED WALL
- 2 HR RATED WALL
- 3 HR RATED WALL

KEY PLAN

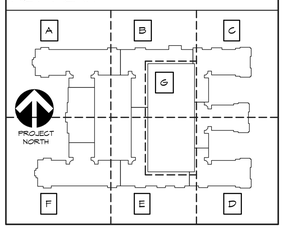

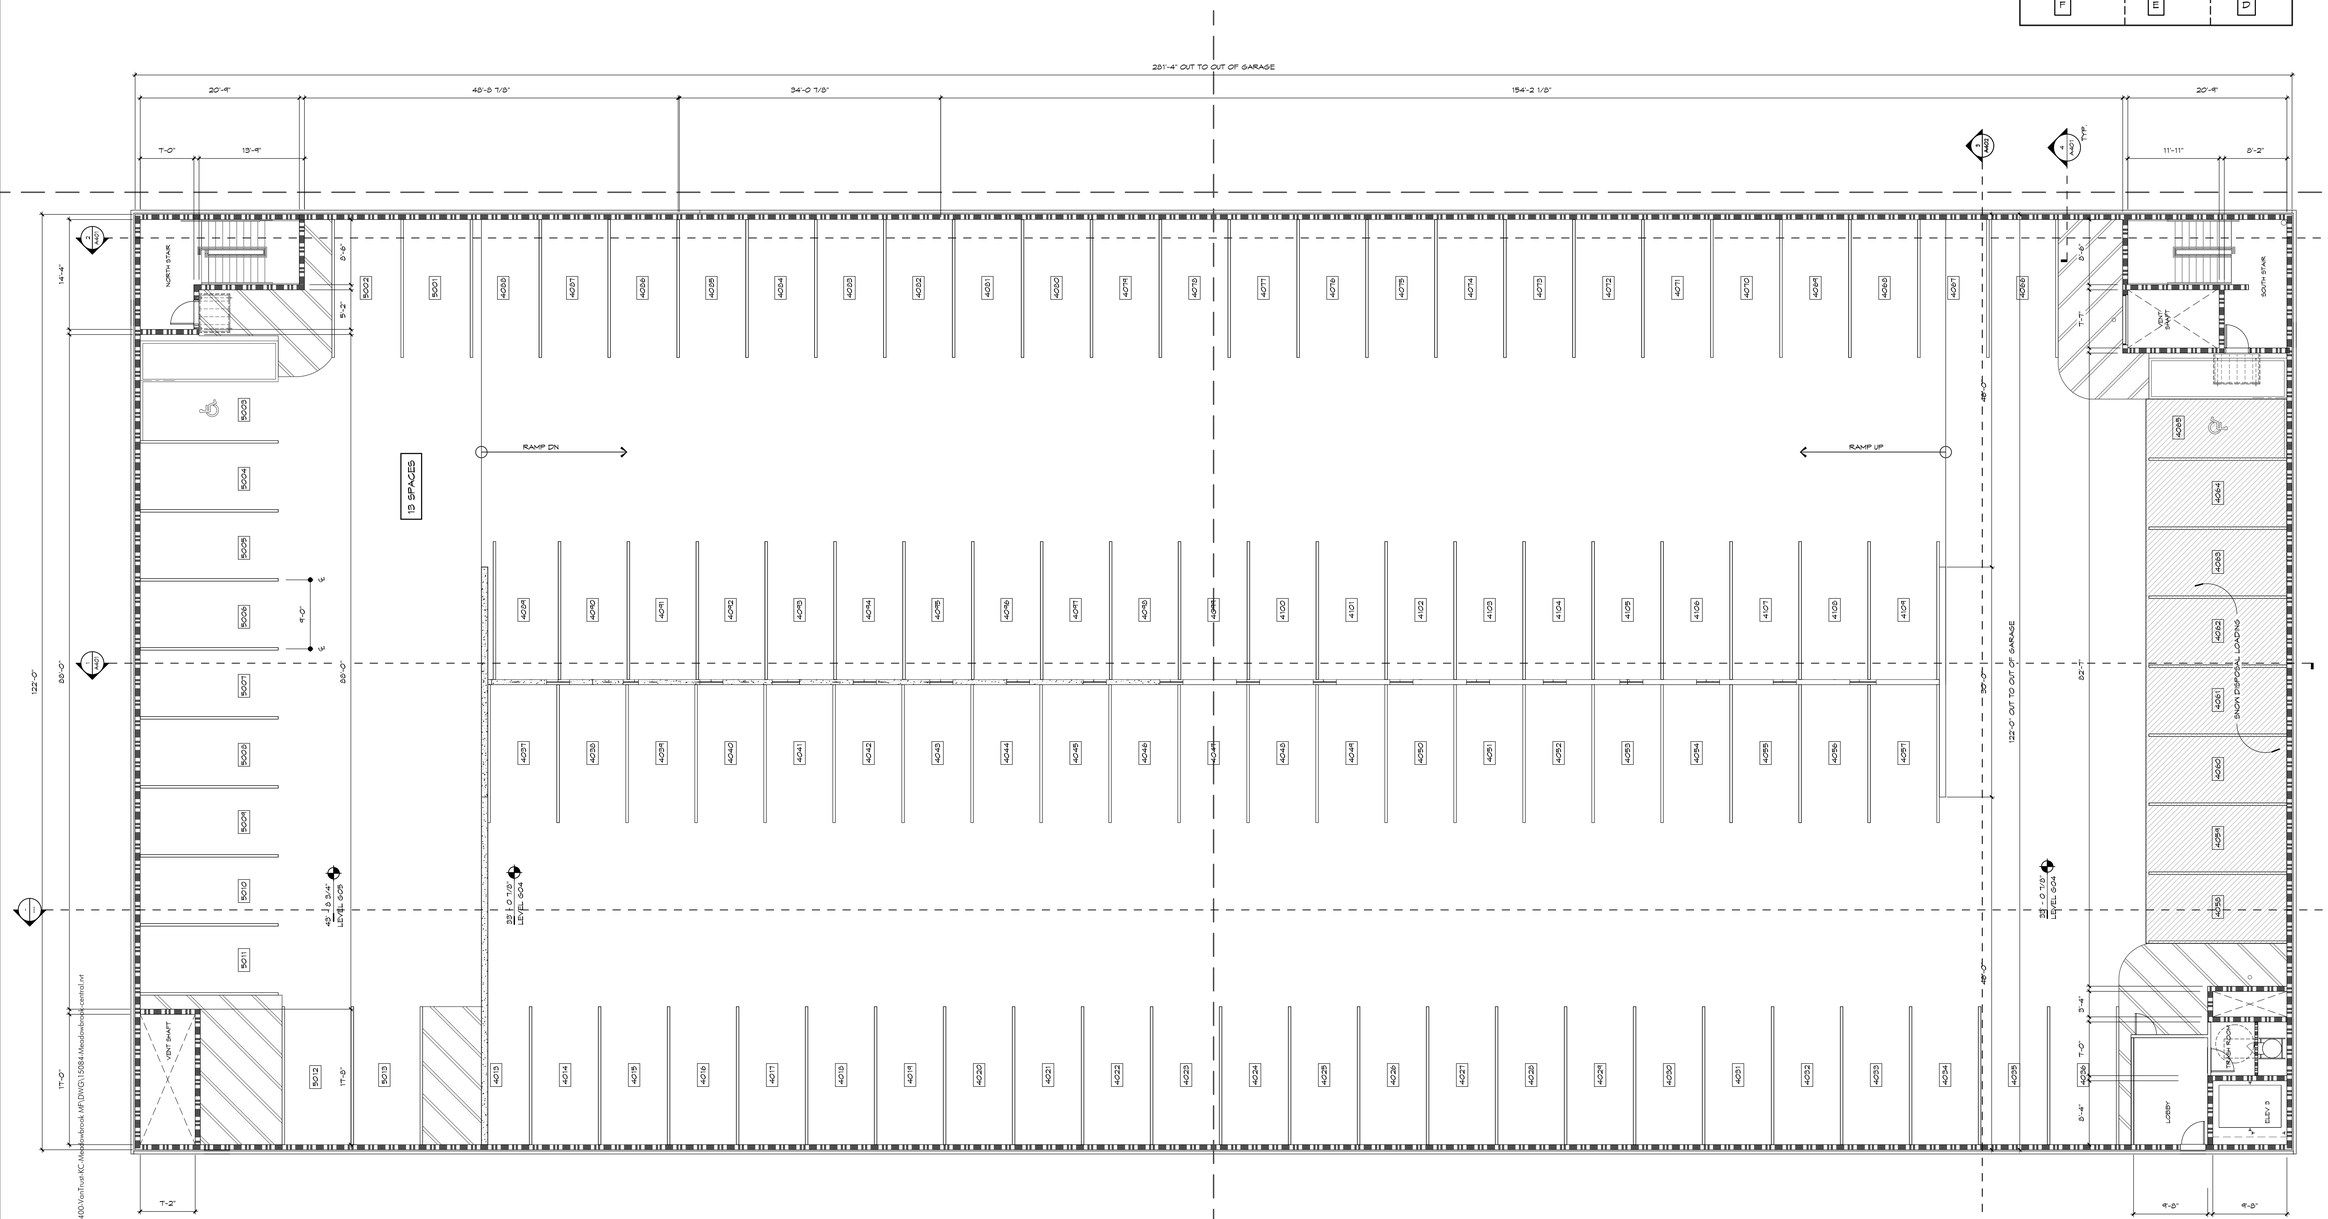

1 FLOOR PLAN - LEVEL G05 - GARAGE

1/8" = 1'-0"

3/29/2016 6:06:49 PM M:\2015\01150840\VanTrust KC-Meadowbrook MF\DWG\150840-Meadowbrook-central.rvt

LRK

Looney Ricks Kiss

Architecture Planning Interiors Research
175 Toyota Plaza, Suite 500
Memphis, Tennessee 38103
Telephone 901 521 1440
Fax 901 525 2760
E-mail info@lrk.com

Client:

VanTrust Real Estate, LLC.

4900 Main Street, Suite 300

Kansas City, MO. 64112

Issues and Revisions

Date	Issued
~~03/22/16~~	Project Status

Date	Revisions

©2016 LRK Inc.
Drawings, written material, and design concepts shall not be used or reproduced in whole or part in any form or format without prior written consent of LRK Inc. Do not scale drawings. Use given dimensions only. If not shown, verify correct dimensions with the Architect. Contractor shall check and verify all dimensions and conditions at job site.

Seal

03.22.16
FOR REVIEW ONLY - NOT FOR CONSTRUCTION

Project Number: 01.1508400

Project Name:

Meadowbrook Multifamily

Prairie Village, KS

Drawing Name:

FLOOR PLAN - LEVEL G05 - GARAGE

Drawn By: SPS

Checked By: Checker

A105g